


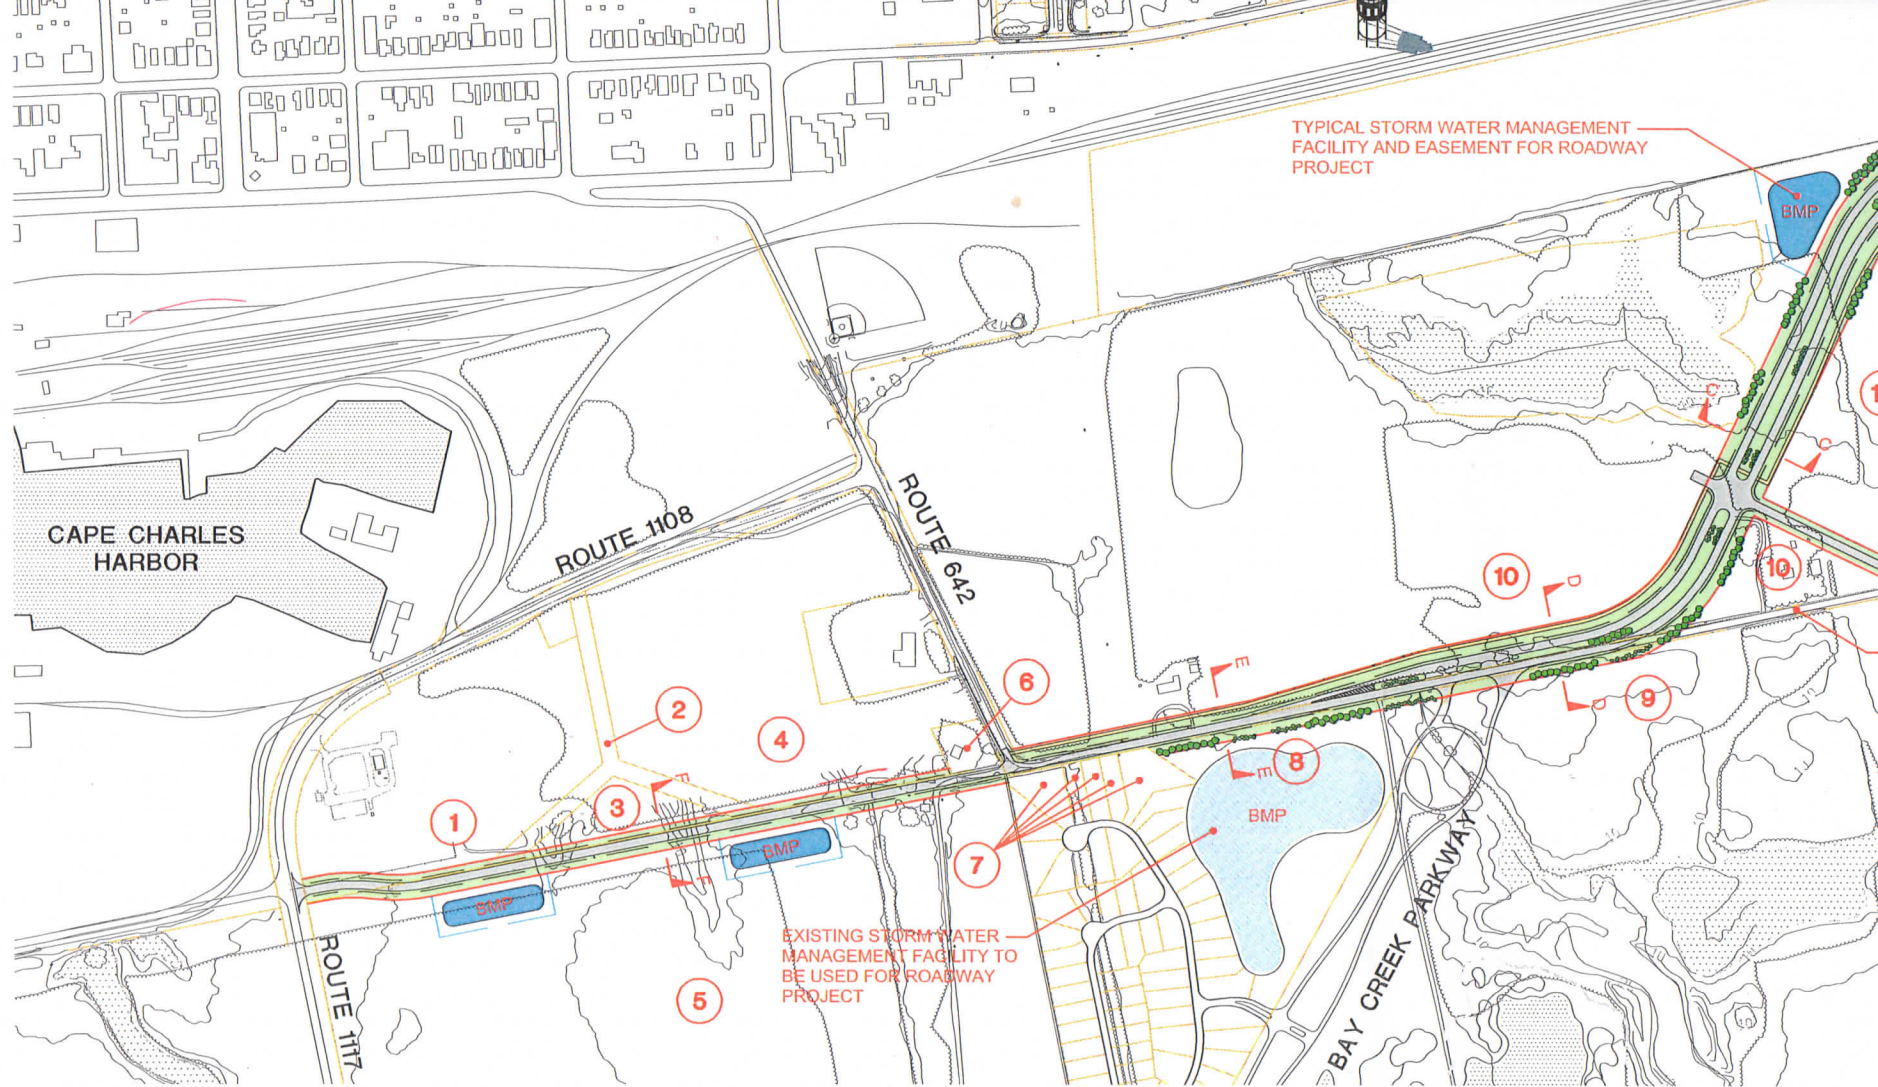

PROPOSED RIGHT OF WAY ACQUISITIONS

- | | | | |
|--|--|--|---|
| 1 TOWN OF CAPE CHARLES & SOUTHPORT INVESTORS
0.5 ACRES | 4 TOWN OF CAPE CHARLES & SOUTHPORT INVESTORS
0.3 ACRES | 7 INDIVIDUAL LOT OWNERS, NEW QUARTER DEVELOPMENT
FUTURE CONSIDERATIONS | 10 BAY CREEK SOUTH, LLC
16.4 ACRES |
| 2 SINCLAIR TELECABLE, INC
0.1 ACRES | 5 SOUTHPORT INVESTORS
2.4 ACRES | 8 BAY CREEK SOUTH, LLC, NEW QUARTER DEVELOPMENT
0.6 ACRES | 11 VIRGINIA DEPARTMENT OF TRANSPORTATION
ALREADY ACQUIRED |
| 3 SINCLAIR TELECABLE, INC
0.3 ACRES | 6 GEORGE W. J. ROBBERECHT
FUTURE CONSIDERATIONS | 9 BAY CREEK SOUTH, LLC
0.4 ACRES | |

HARBOR ACCESS ROAD

CAPE CHARLES, VIRGINIA